PROFILE VIEW (B-B)

OVERFLOW WEIR

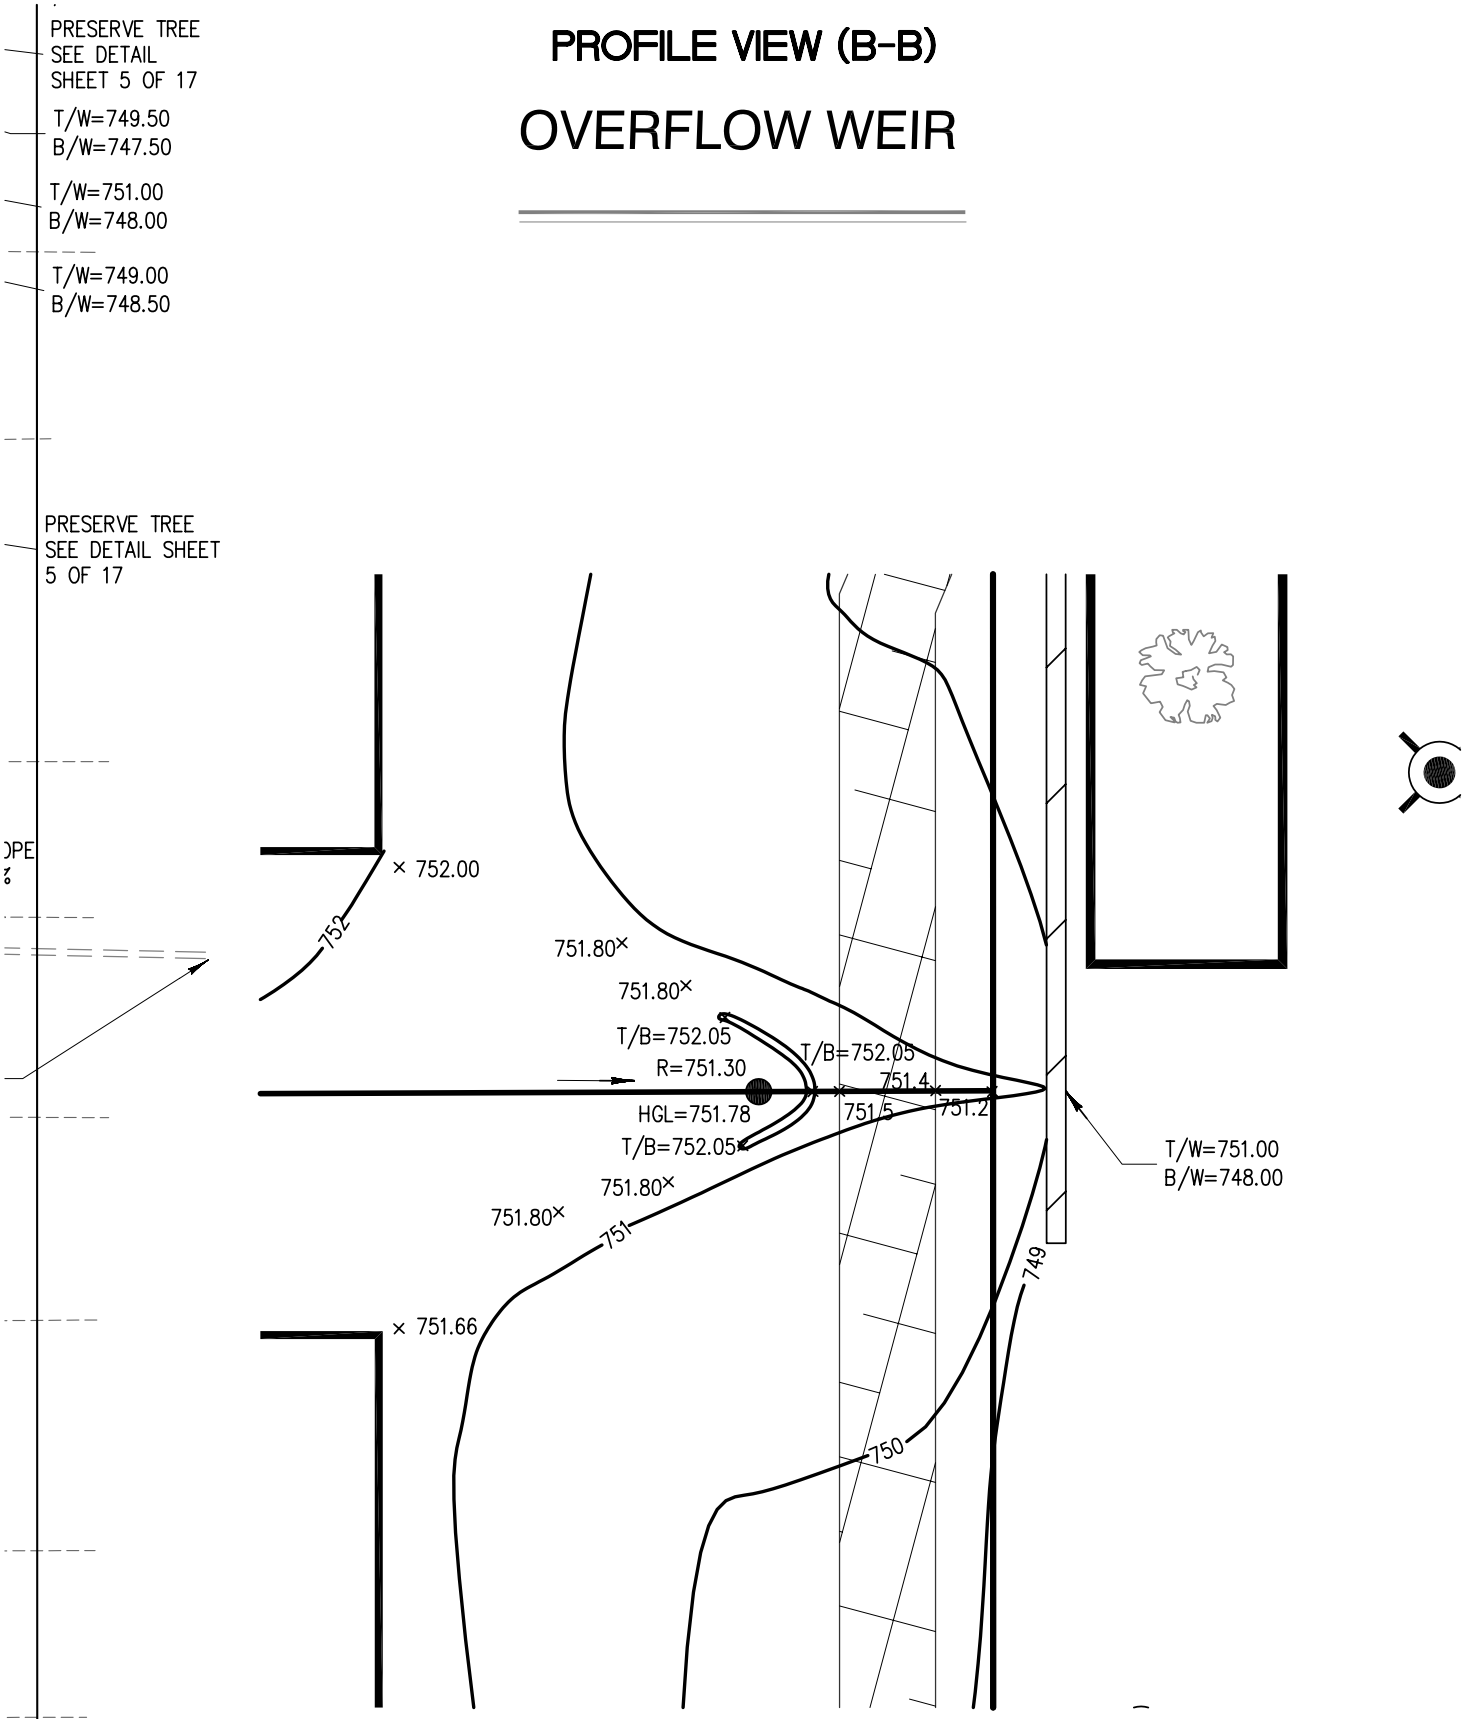

GRADING DETAIL FOR CARPENTER ST. CATCH BASIN SB3 (SCALE:1" = 10')

NELSON MEADOW

WEST SIDE OF CARPENTER STREET

11	7-21-06	PER VILLAGE REVIEW
10	5-23-06	PER VILLAGE REVIEW

N:\04-239\dwg\Final Drawings\05-Grading Plan.dwg, 8/16/2006 12:27 PM, AdobePDF - Page 3