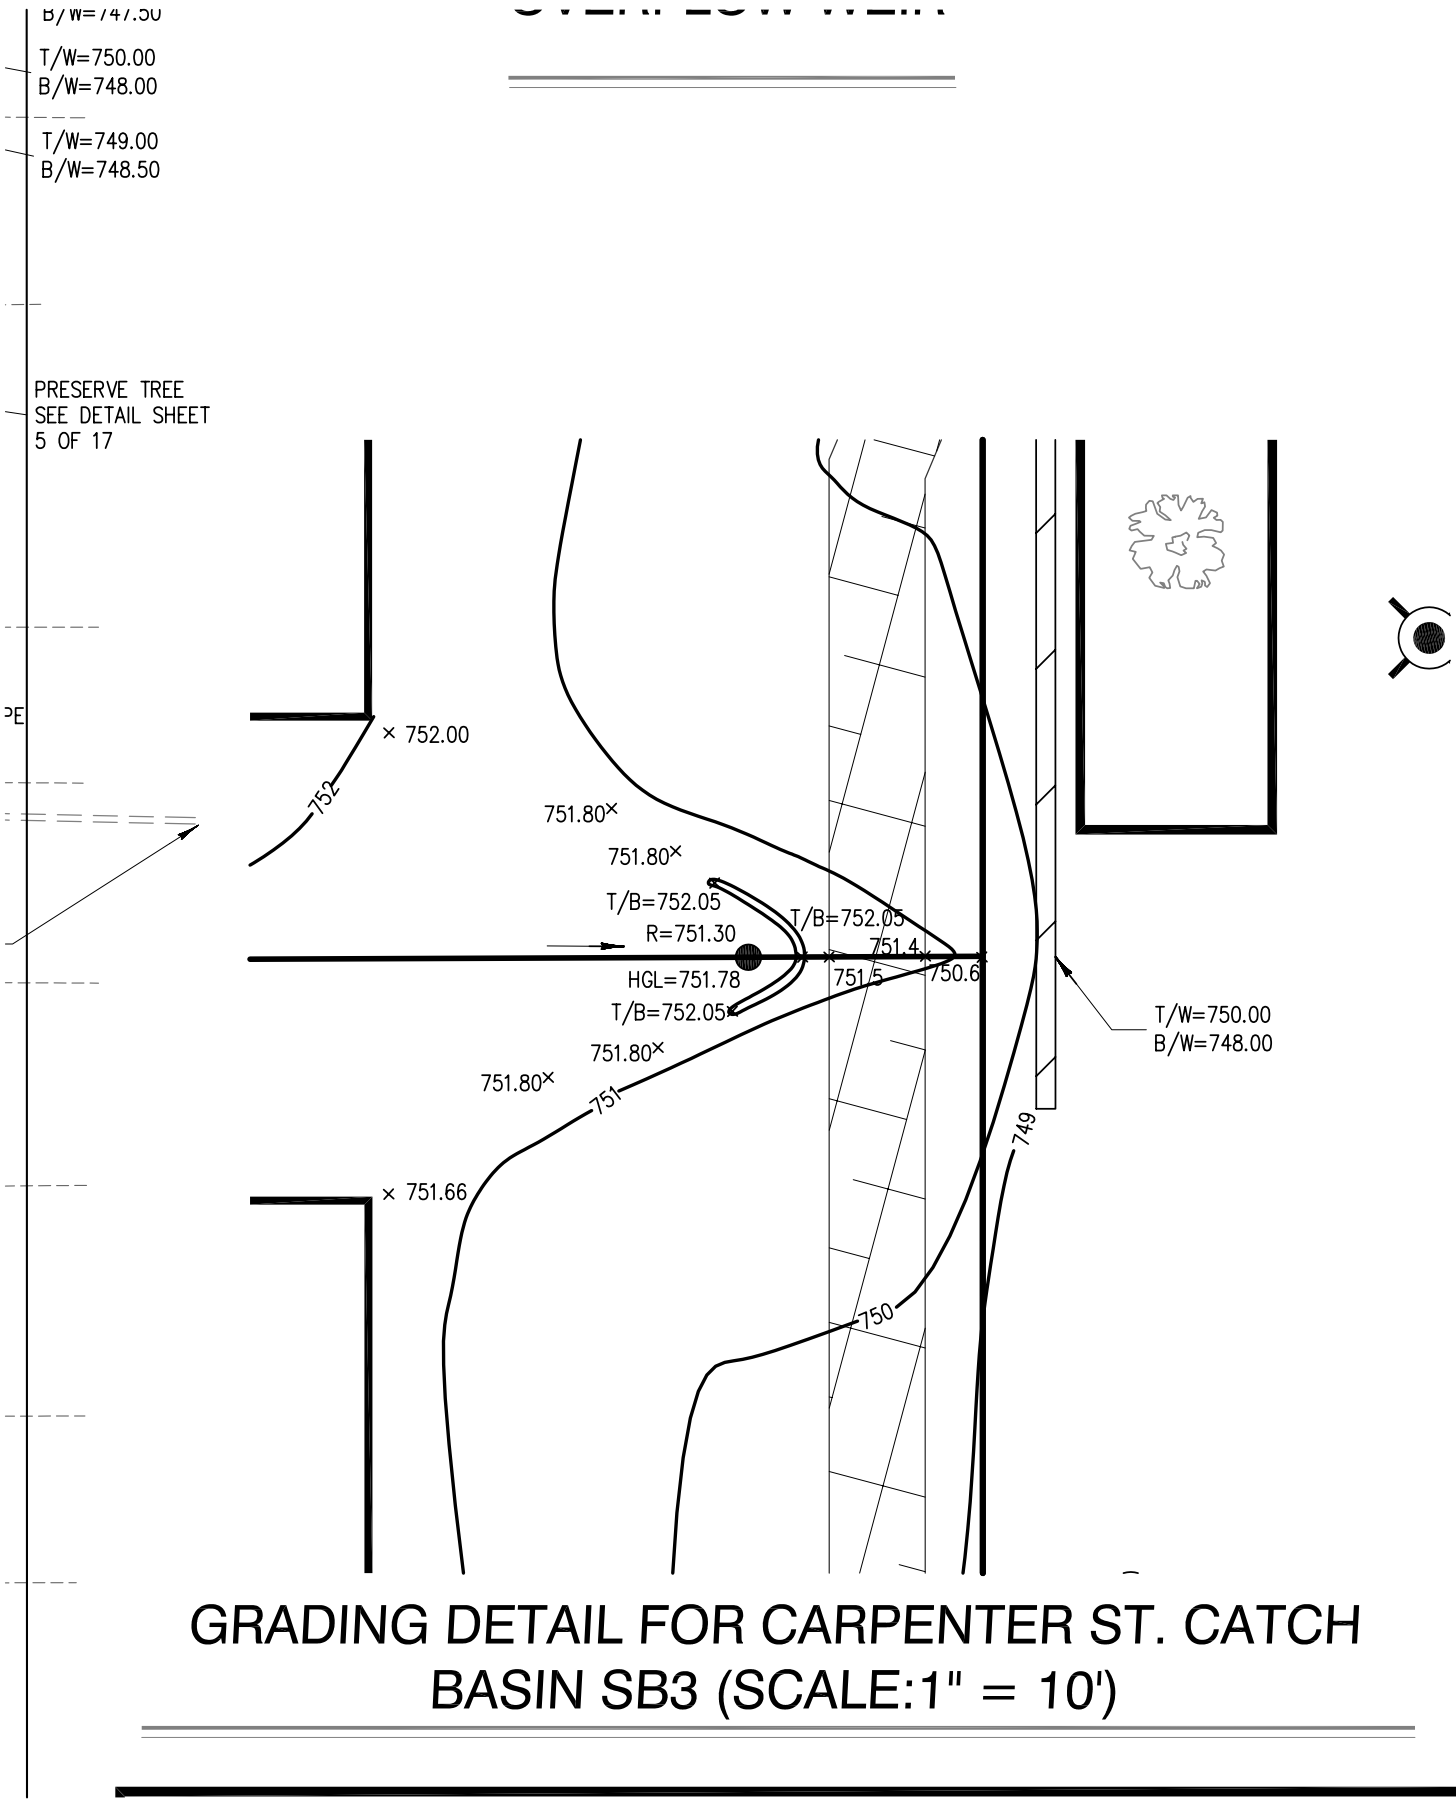

GRADING DETAIL FOR CARPENTER ST. CATCH BASIN SB3 (SCALE:1" = 10')